Blazing HOSPITALITY

◆ For Lease

The Greens™ at McKinney

NEC ALMA RD & HENNEMAN WAY | MCKINNEY, TEXAS 75070

YOUR EVERYDAY, ELEVATED.
A Blazing Hospitality Development

LEASING VANCOE

TAYLOR CLUFF
tcluff@vancoecre.com | 214.385.2820

CHANDLER HUNTSMAN
chuntsman@vancoecre.com | 214.385.2820

TURNER HOSCH
thosch@vancoecre.com | 214.385.2820

The information contained herein was obtained from sources deemed reliable; however, no guarantees, warranties or representations as to the completeness or accuracy thereof.
The presentation of this real estate information is subject to errors; omissions; change of price; prior sale or lease; or withdrawal without notice.

The Greens™ at McKinney

NEC Alma Rd & Henneman Way | McKinney, Texas 75070

PROPERTY HIGHLIGHTS

Blazing HOSPITALITY

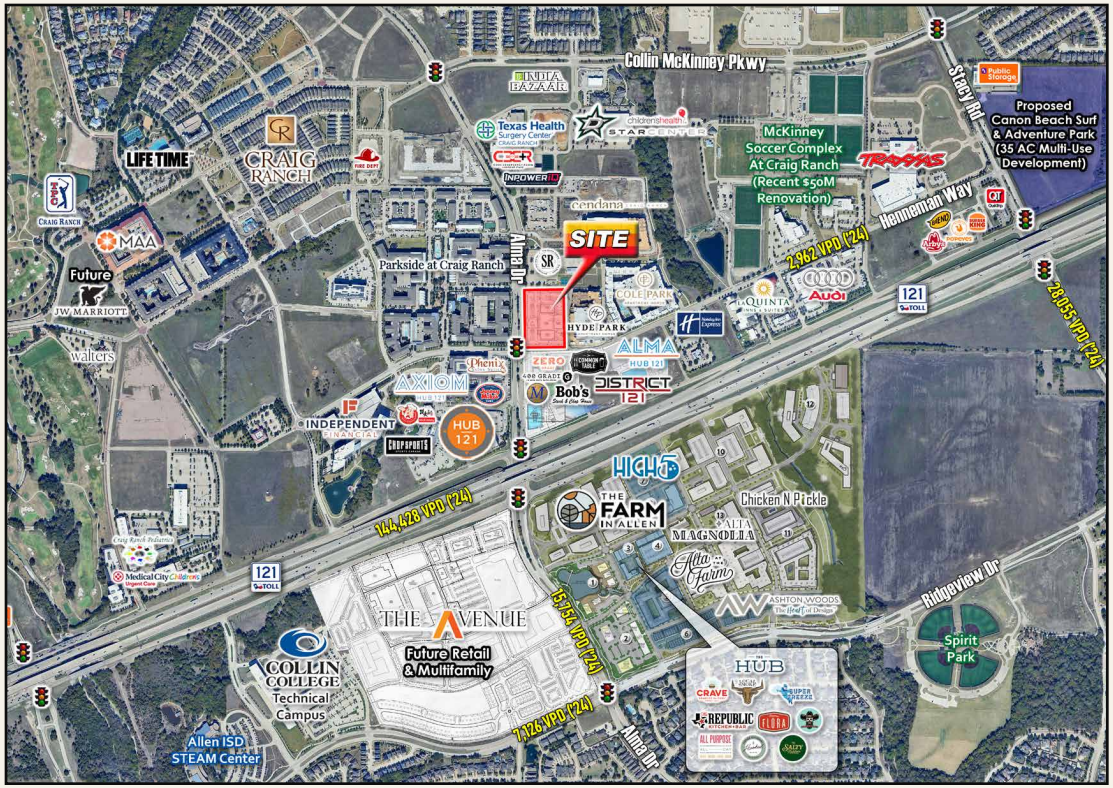

LOCATION

NEC of Alma Road & Henneman Way
6599 Alma Road, McKinney, Texas 75070

AVAILABLE

- Restaurant/Retail Available For Lease
- End Caps w/ Patio Available

RATE

Call for Info & Price

TRAFFIC COUNTS (TXDOT)

2,962 VPD ('24)	112,092 VPD ('24)	15,754 VPD ('24)
Henneman Way	TX-121	Alma Dr

HIGHLIGHTS

- Located directly across The Farm, a new mixed-use project with Chicken N Pickle, High 5 Entertainment & many restaurants
- Across the street from District 121 and Hub 121
- Close proximity to Craig Ranch
- Within Walking Distance to the McKinney Soccer Complex (recent $50M renovation), Proposed Canon Beach Surf & Adventure Park ($200M, 35-Acre Multi-Use Development), and New JW Marriott

DEMOGRAPHICS (ESRI)

	1-Mile	3-Mile	5-Mile
2025 Population	12,746	131,293	351,969
2030 Population	15,475	144,815	374,083
Daytime Population	10,917	112,716	297,879
Average HH Income	$150,168	$182,501	$178,266

LEASING
VANCOE

TAYLOR CLUFF
tcluff@vancoecre.com
214.385.2820

CHANDLER HUNTSMAN
chuntsman@vancoecre.com
214.385.2820

TURNER HOSCH
thosch@vancoecre.com
214.385.2820

The Greens™ at McKinney

NEC Alma Rd & Henneman Way | McKinney, Texas 75070

CONCEPTUAL SITE PLAN

Blazing HOSPITALITY

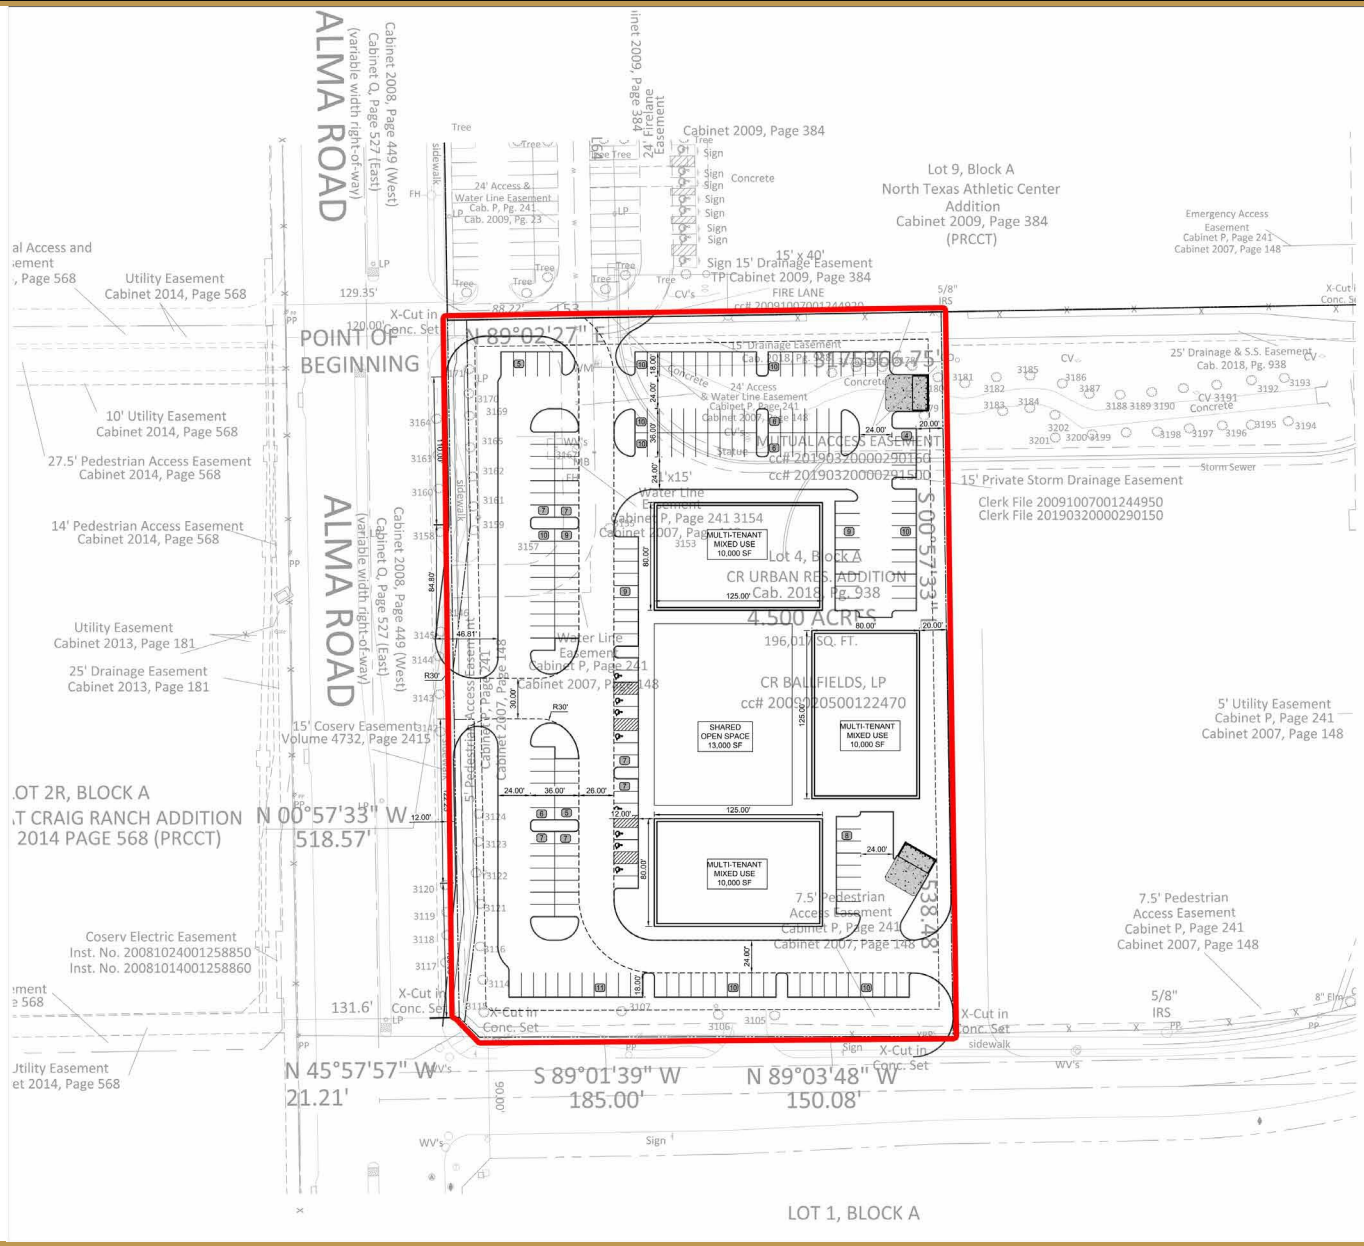

SCALE: 1 INCH = 10 FT

PROPOSED LEGEND

PROPOSED BUILDING
PROPERTY LINE
STD. 6" CONCRETE CURB
PARKING SPACE COUNT
CONCRETE SDIEWALK

SITE

SITE NAME:	BLAZING HOSPITALITY - ALMA ROAD MCKINNEY TX MIXED USE
LOCATION:	6599 ALMA RD, MCKINNEY, TX 75070
PARCEL AREA:	196,017 SF 4.50 ACRES
ZONING:	PD (C2 - COMMERCIAL BASE)

PARKING

REQUIRED SPACES:	1 PER 250 GFA - SHOPPING CENTER 43,000 SF/ 250 = 172 SPACES
PROPOSED SPACES:	200 SPACES (PROPOSED)

BUILDING SETBACKS

FRONT YARD SETBACK:	20'
SIDE (E&W) SETBACK:	0'
REAR SETBACK:	0'

LANDSCAPE BUFFERS

FRONT BUFFER:	20'
SIDE (E) BUFFER:	0'

CONCEPTUAL PLAN NOTES:

CONDITIONS MAY EXIST THAT COULD RESTRICT THE DEVELOPMENT OF THIS SITE AS SHOWN. QUEST DOES NOT PURPORT THAT THIS SITE CAN BE DEVELOPED AS SHOWN. THE PURCHASE OF THIS SITE SHALL BE AT THE OWNER/DEVELOPER'S SOLE EXPENSE.

NO SITE VISITS HAVE BEEN PERFORMED TO ENSURE THE ACCURACY OF THE AERIAL IMAGE SHOWN HEREON.

THIS EXHIBIT IS NOT INTENDED TO BE USED AS A CONSTRUCTION DOCUMENT, AND SHOULD NOT BE CONSTRUED IN ANYWAY TO BE USED FOR CONSTRUCTION PURPOSES.

PROPERTY LINES SHOWN ARE FROM COUNTY GIS AND ARE FOR CONCEPTUAL PURPOSES ONLY.

LEASING
VANCOE

TAYLOR CLUFF
tcluff@vancoecre.com
214.385.2820

CHANDLER HUNTSMAN
chuntsman@vancoecre.com
214.385.2820

TURNER HOSCH
thosch@vancoecre.com
214.385.2820

The Greens™ at McKinney

NEC Alma Rd & Henneman Way | McKinney, Texas 75070

RENDERINGS

Blazing HOSPITALITY

LEASING

VANCOE

TAYLOR CLUFF
tcluff@vancoecre.com
214.385.2820

CHANDLER HUNTSMAN
chuntsman@vancoecre.com
214.385.2820

TURNER HOSCH
thosch@vancoecre.com
214.385.2820

The Greens™ at McKinney

NEC Alma Rd & Henneman Way | McKinney, Texas 75070

RENDERINGS

Blazing HOSPITALITY

LEASING

VANCOE

TAYLOR CLUFF
tcluff@vancoecre.com
214.385.2820

CHANDLER HUNTSMAN
chuntsman@vancoecre.com
214.385.2820

TURNER HOSCH
thosch@vancoecre.com
214.385.2820

The Greens™ at McKinney

NEC Alma Rd & Henneman Way | McKinney, Texas 75070

CLOSE AERIAL

Blazing HOSPITALITY

LEASING

VANCOE

TAYLOR CLUFF
tcluff@vancoecre.com
214.385.2820

CHANDLER HUNTSMAN
chuntsman@vancoecre.com
214.385.2820

TURNER HOSCH
thosch@vancoecre.com
214.385.2820

The Greens™ at McKinney

NEC Alma Rd & Henneman Way | McKinney, Texas 75070

WIDE AERIAL

Blazing HOSPITALITY

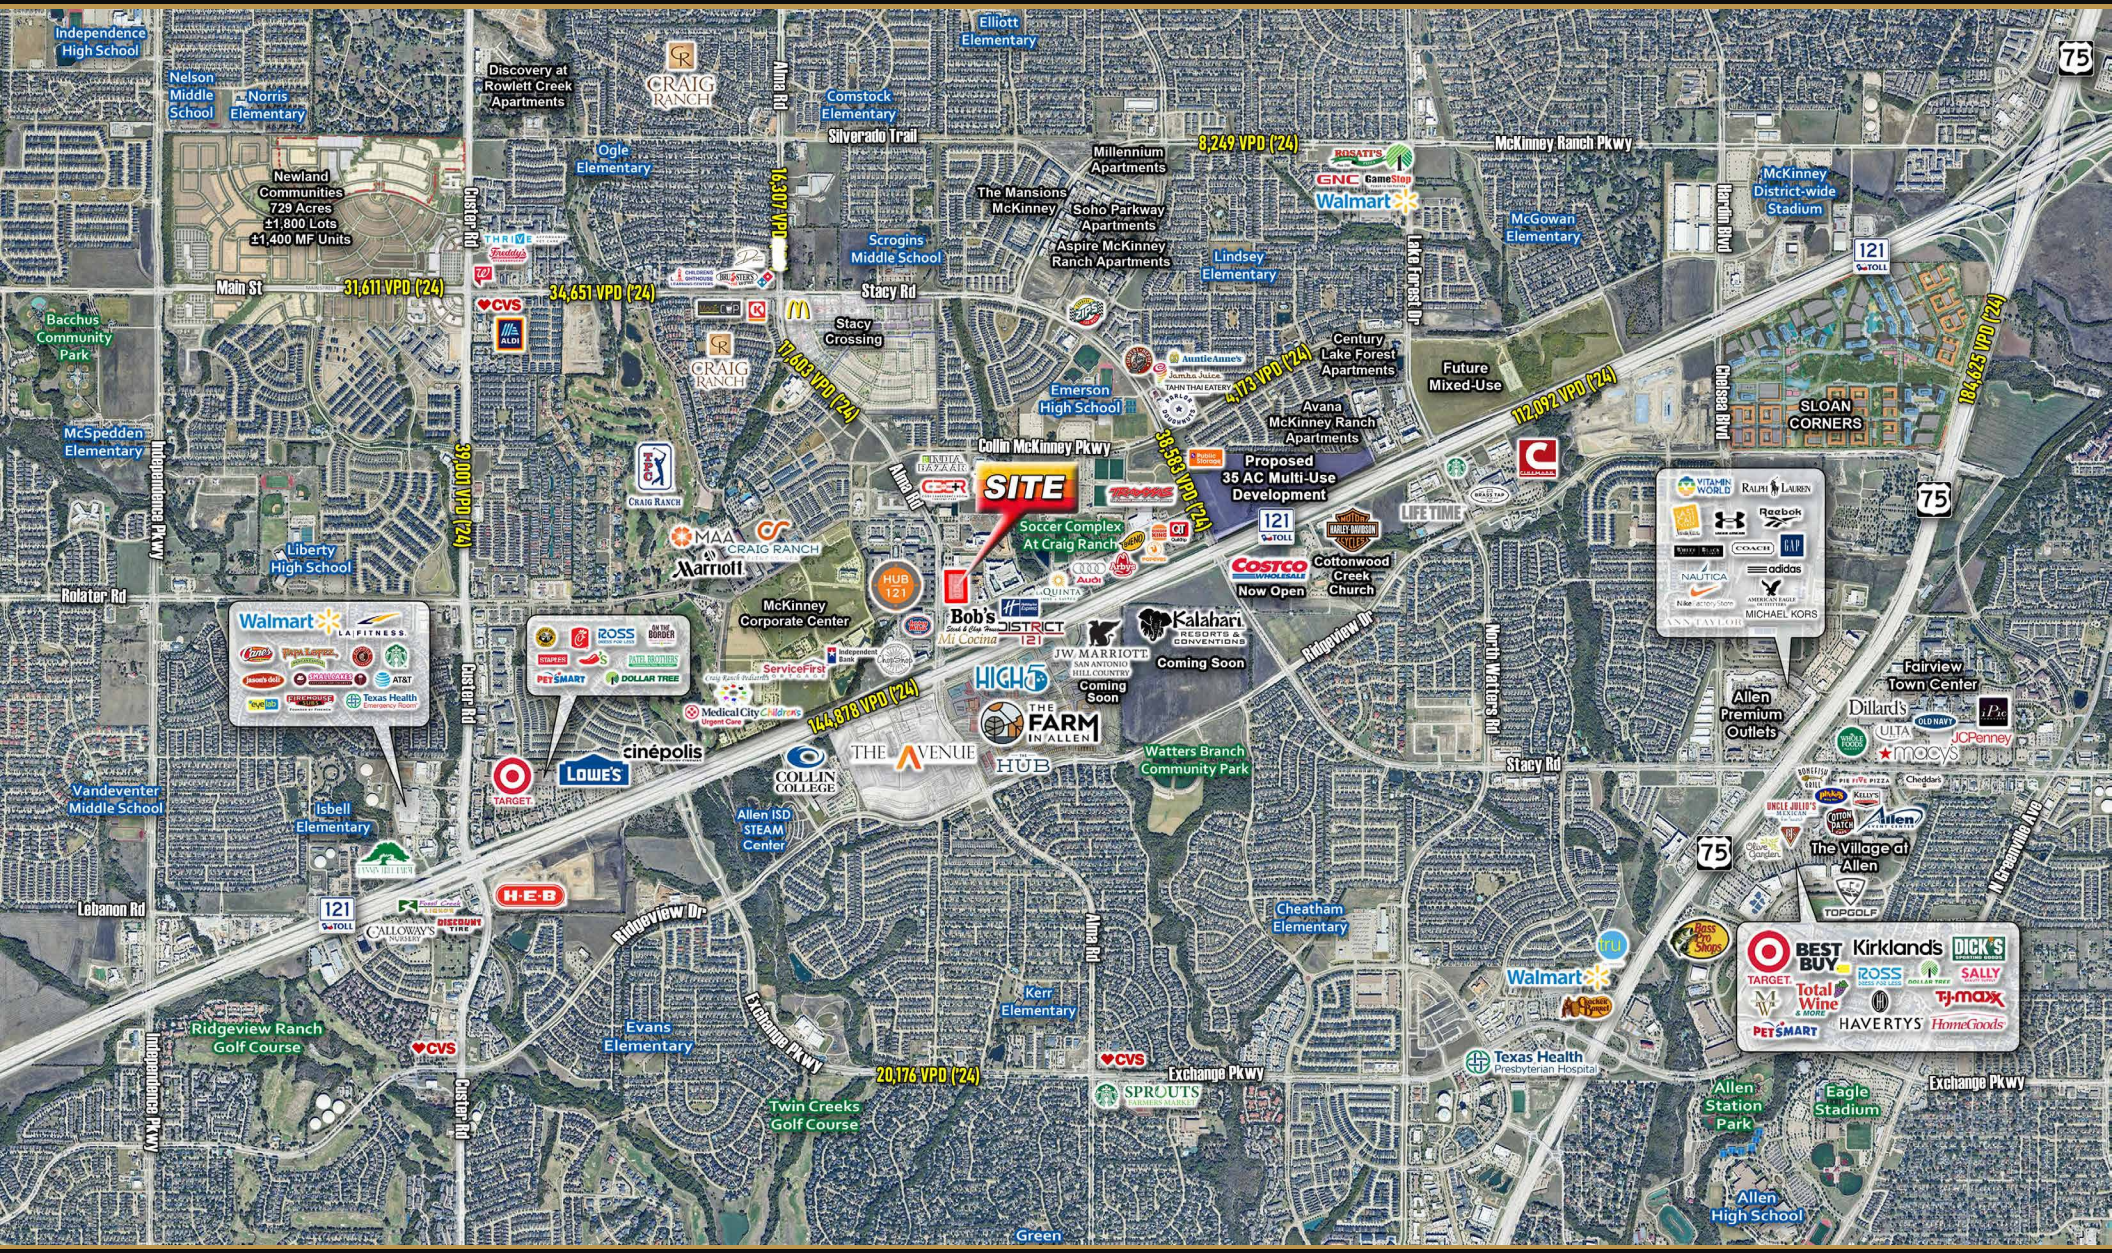

LEASING

VANCOE

TAYLOR CLUFF
tcluff@vancoecre.com
214.385.2820

CHANDLER HUNTSMAN
chuntsman@vancoecre.com
214.385.2820

TURNER HOSCH
thosch@vancoecre.com
214.385.2820

Information About Brokerage Services

2-10-2025

Texas law requires all real estate license holders to give the following information about brokerage services to prospective buyers, tenants, sellers and landlords.

TYPES OF REAL ESTATE LICENSE HOLDERS:

A BROKER is responsible for all brokerage activities, including acts performed by sales agents sponsored by the broker.
A SALES AGENT must be sponsored by a broker and works with clients on behalf of the broker.

A BROKER'S MINIMUM DUTIES REQUIRED BY LAW (A client is the person or party that the broker represents):

Put the interests of the client above all others, including the broker's own interests;
Inform the client of any material information about the property or transaction received by the broker;
Answer the client's questions and present any offer to or counter-offer from the client; and
Treat all parties to a real estate transaction honestly and fairly.

A LICENSE HOLDER CAN REPRESENT A PARTY IN A REAL ESTATE TRANSACTION:

AS AGENT FOR OWNER (SELLER/LANDLORD): The broker becomes the property owner's agent through an agreement with the owner, usually in a written listng to sell or property management agreement. An owner's agent must perform the broker's minimum duties above and must inform the owner of any material information about the property or transaction known by the agent, including information disclosed to the agent or subagent by the buyer or buyer's agent. **An owner's agent fees are not set by law and are fully negotiable.**

AS AGENT FOR BUYER/TENANT: The broker becomes the buyer/tenant's agent by agreeing to represent the buyer, usually through a written representation agreement. A buyer's agent must perform the broker's minimum duties above and must inform the buyer of any material information about the property or transaction known by the agent, including information disclosed to the agent by the seller or seller's agent. **A buyer/tenant's agent fees are not set by law and are fully negotiable.**

AS AGENT FOR BOTH - INTERMEDIARY: To act as an intermediary between the parties the broker must first obtain the written agreement of *each party* to the transaction. The written agreement must state who will pay the broker and, in conspicuous bold or underlined print, set forth the broker's obligations as an intermediary. A broker who acts as an intermediary:

- Must treat all parties to the transaction impartially and fairly;
- May, with the parties' written consent, appoint a different license holder associated with the broker to each party (owner and buyer) to communicate with, provide opinions and advice to, and carry out the instructions of each party to the transaction.
- Must not, unless specifically authorized in writing to do so by the party, disclose:
  - that the owner will accept a price less than the written asking price;
  - that the buyer/tenant will pay a price greater than the price submitted in a written offer; and
  - any confidential information or any other information that a party specifically instructs the broker in writing not to disclose, unless required to do so by law.

AS SUBAGENT: A license holder acts as a subagent when aiding a buyer in a transaction without an agreement to represent the buyer. A subagent can assist the buyer but does not represent the buyer and must place the interests of the owner first.

TO AVOID DISPUTES, ALL AGREEMENTS BETWEEN YOU AND A BROKER SHOULD BE IN WRITING AND CLEARLY ESTABLISH:

The broker's duties and responsibilities to you, and your obligations under the representation agreement.
Who will pay the broker for services provided to you, when payment will be made and how the payment will be calculated.

LICENSE HOLDER CONTACT INFORMATION: This notice is being provided for information purposes. It does not create an obligation for you to use the broker's services. Please acknowledge receipt of this notice below and retain a copy for your records.

Cal Ryan Fuqua	605847		214-385-2820
Licensed Broker/Broker Firm Name or Primary Assumed Business Name	License No.	Email	Phone
Designated Broker of Firm	License No.	Email	Phone
Licensed Supervisor of Sales Agent/Associate	License No.	Email	Phone
Sales Agent/Associate´s Name	License No.	Email	Phone

Buyer/Tenant/Seller/Landlord Initials _____ _____ Date _____

Regulated by the Texas Real Estate Commission

Information available at www.trec.texas.gov